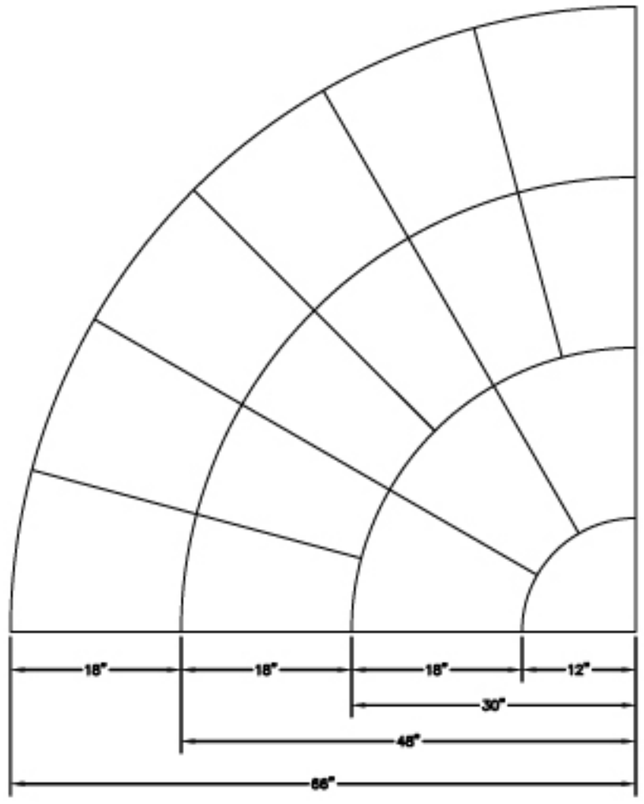


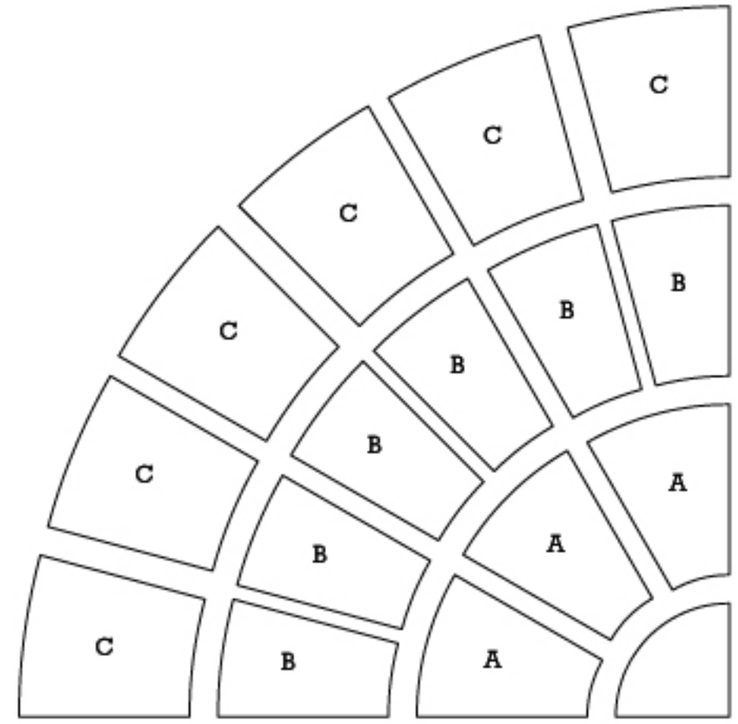


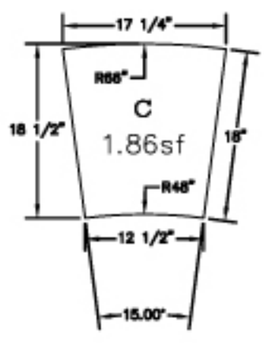


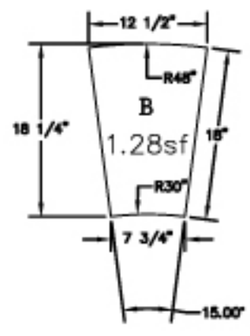


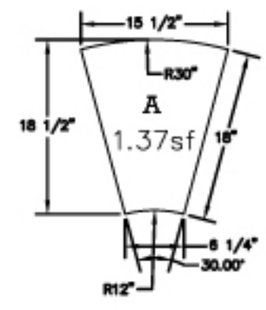


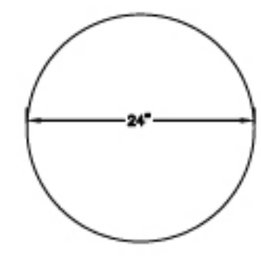


| NO. | DATE | REVISION |
|---|---|---|

STONEBILT CONCEPTS®
STANDARD DRAWINGS

ARCHITECTURAL SLABS
RADIUS PATTERN

9455 BOSTON COURT
HENDERSON, CO 80640
303-867-6700

THIS BAR IS ONE INCH ON ORIGINAL DRAWING
0 1"
IF THIS BAR IS NOT ONE INCH ADJUST SCALE

DRAWN: SMH
CHECKED: XXX
DATE: FEBRUARY 2011
JOB NO: XXXXX
SCALE: 3/4"=1'
SHEET
1 OF 1